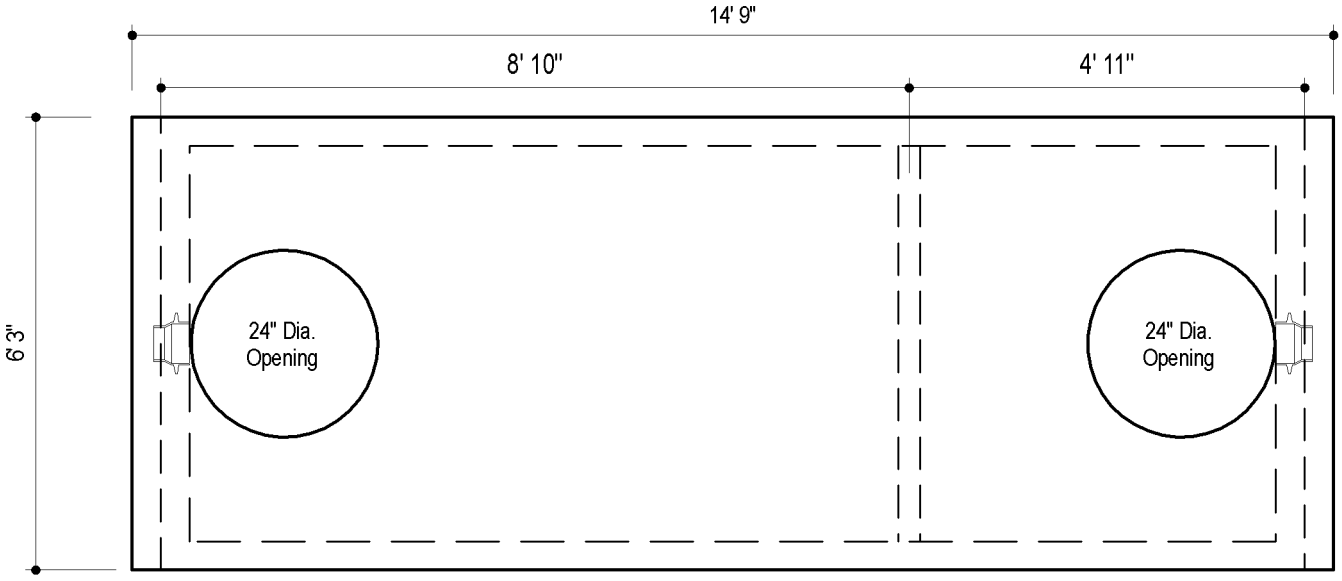

PLAN VIEW w/Top Slab

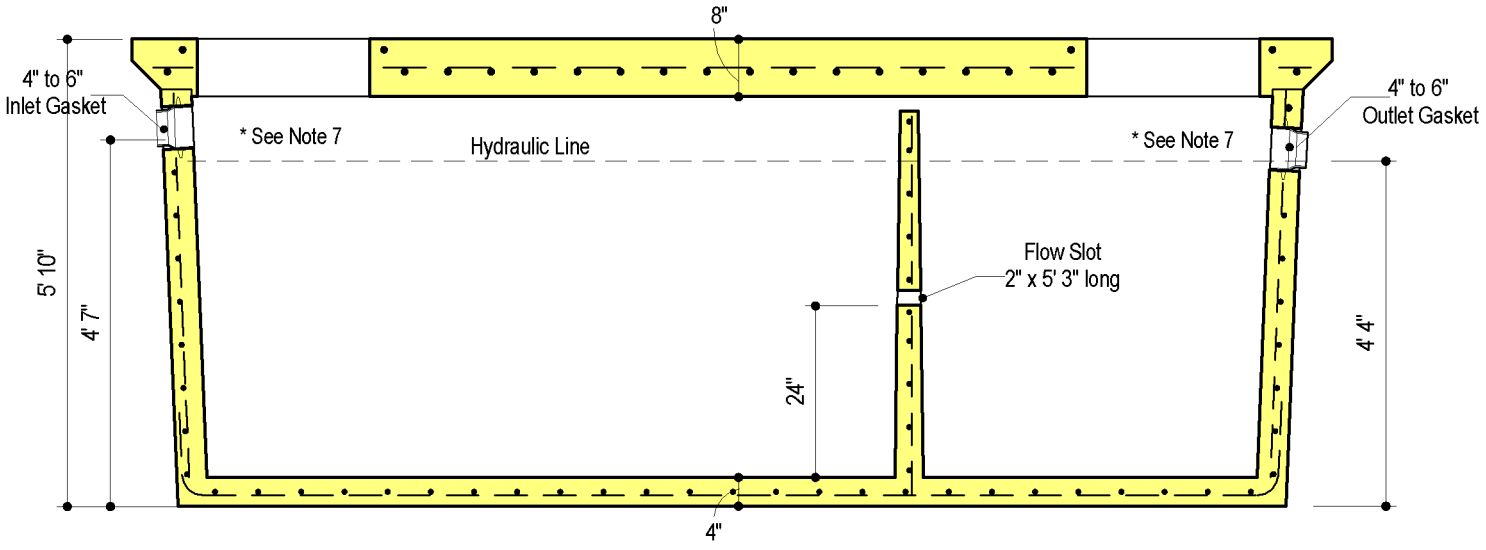

SECTION VIEW

DESIGN DATA & GENERAL NOTES

[1] Concrete strength f'c=5,000 p.s.i. @ 28 days. Density = 150 pcf.
[2] Cement - Portland Type I/II per ASTM C 150-92.
[3] Admixtures & plasticizers per ASTM C 260-86 & C 494-92.
[4] Reinforcing per ASTM A615, Grade 60, domestic. Min. 1-1/2" cover.
Walls, base, & top slab designed for HS-20 loading.
[5] Top slab sealed with butyl rope mastic.
[6] Maximum 3' of earth cover over top slab.
*[7] *Depending on use of tank, Inlet & Outlet baffle may be required by code.*

Mayer Bros., Inc.
6264 Race Road
Elkridge, Maryland 21075
Tel. 410.796.1434
Fax. 410.796.1438
www.mayerbrosprecast.com

2000 GALLON TANK
Heavy Traffic Rated

Stock Item [Approx. Wt. - 22,950 lbs.]

Dwg. No. 2000TR	No Scale	Aug. 11, 2008